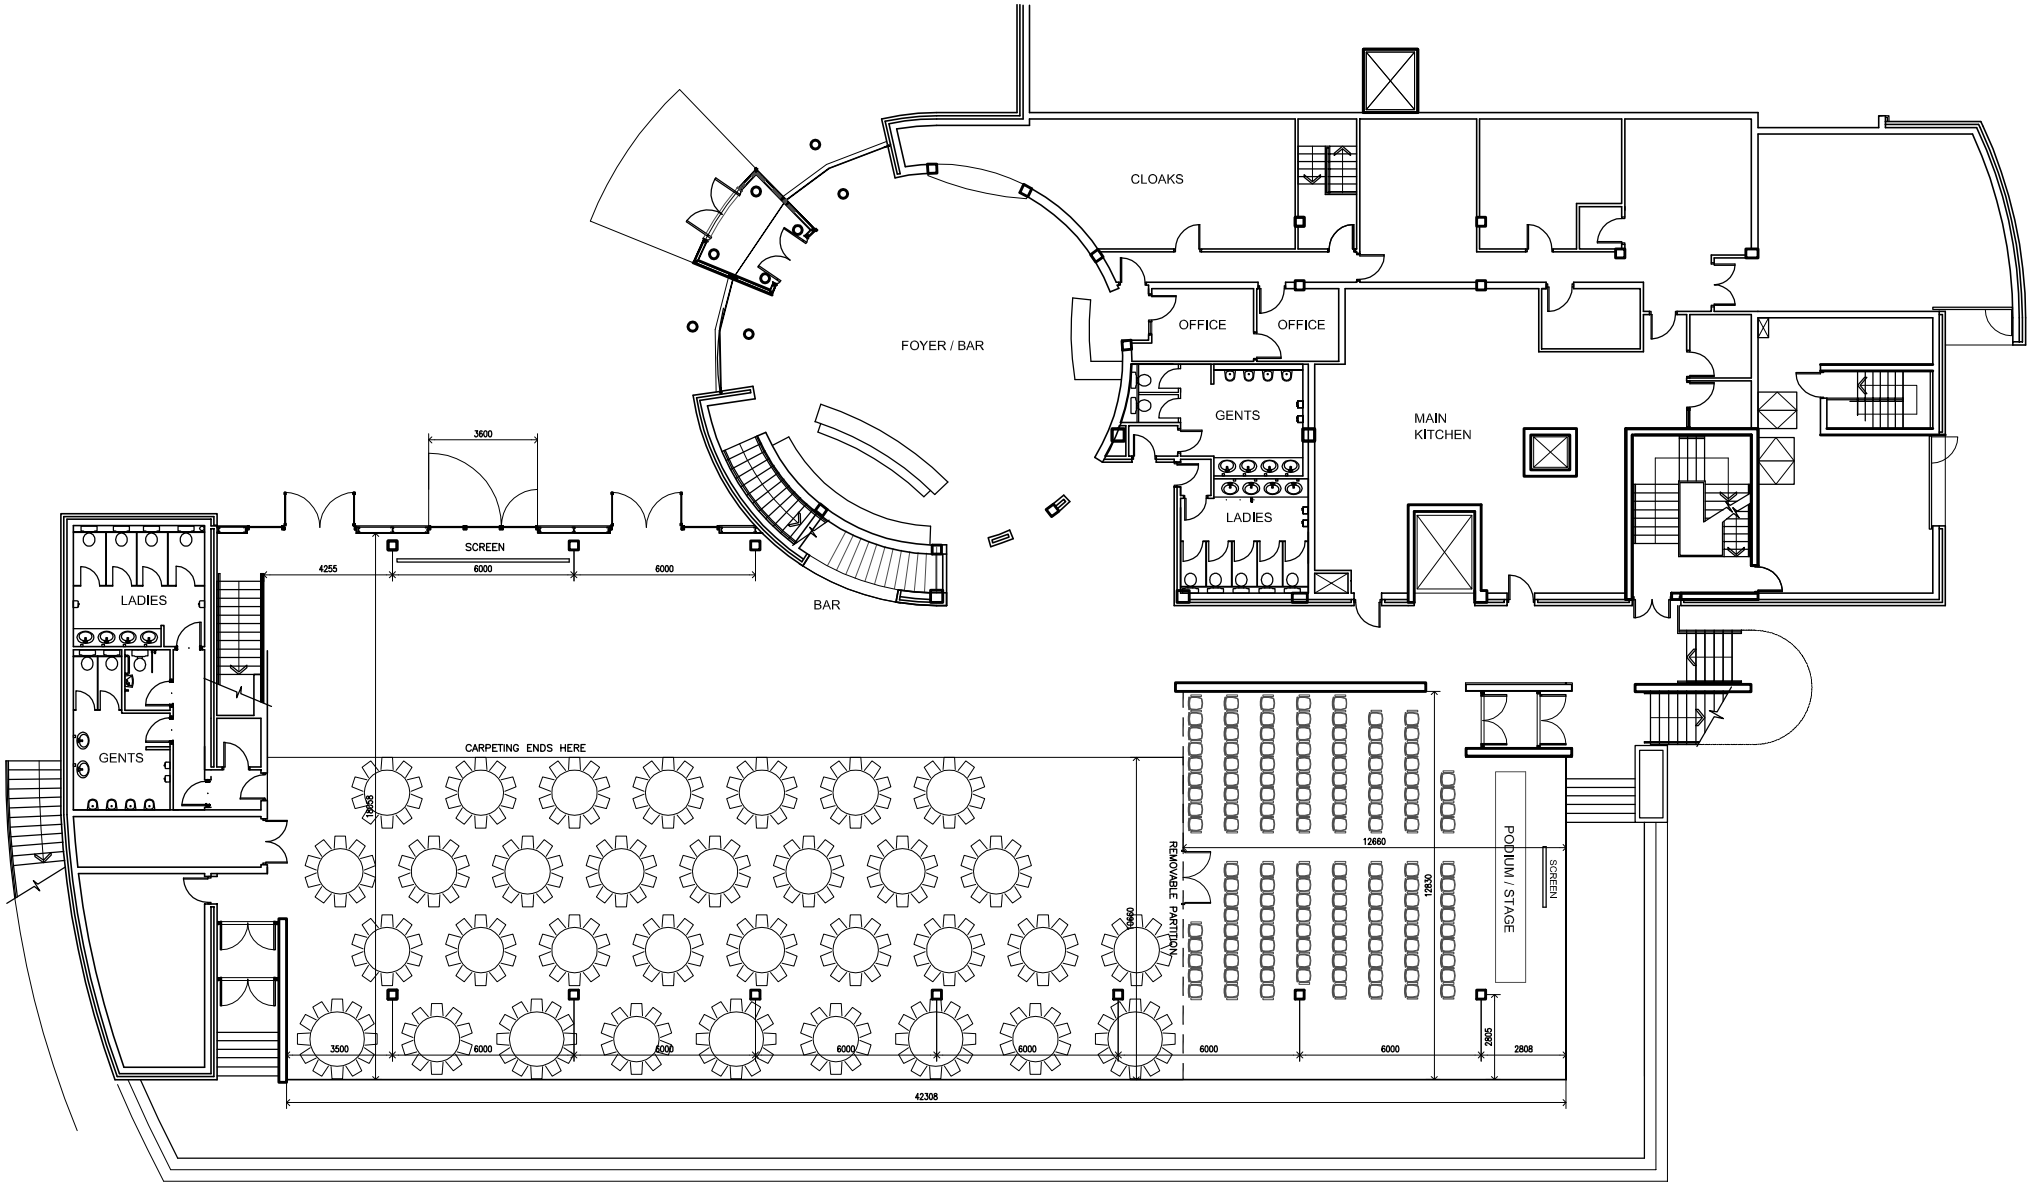

GROUND FLOOR LEVEL - DINNER / THEATRE LAYOUT